


PA-SHT REV. 5

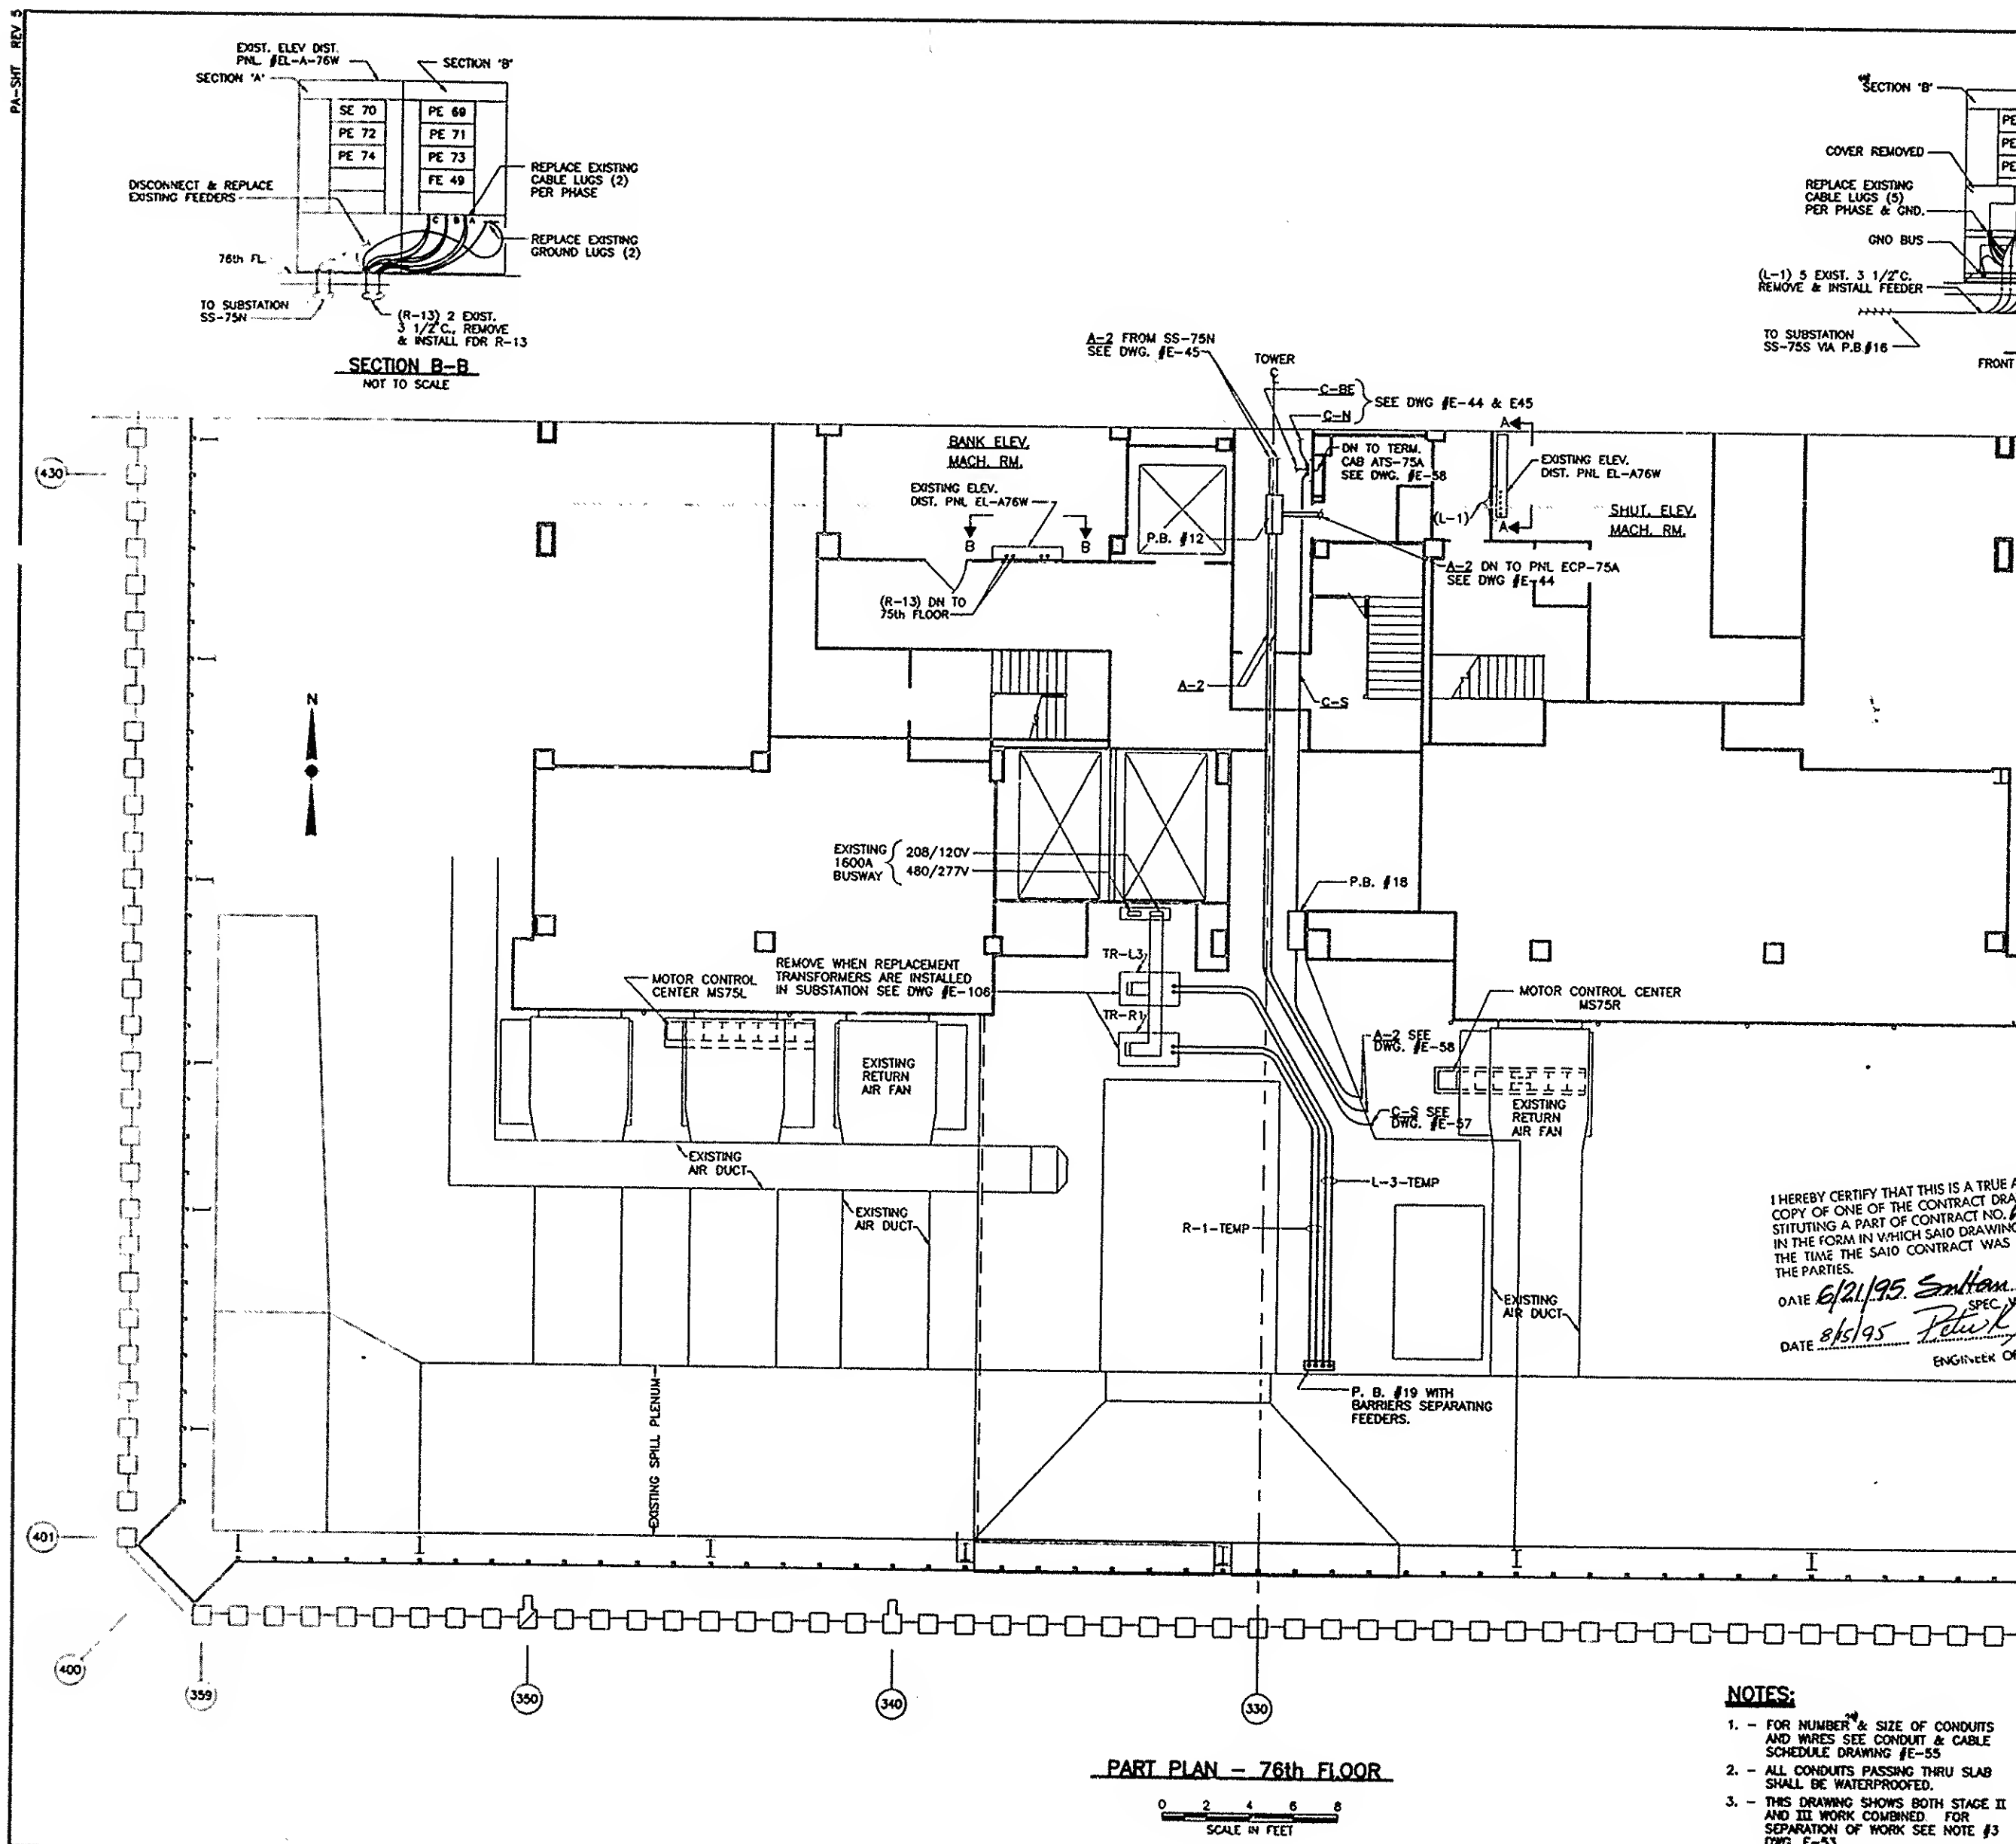

PART PLAN - 76th FLOOR



NOTES:

1. - FOR NUMBER & SIZE OF CONDUITS AND WIRES SEE CONDUIT & CABLE SCHEDULE DRAWING #E-55
2. - ALL CONDUITS PASSING THRU SLAB SHALL BE WATERPROOFED.
3. - THIS DRAWING SHOWS BOTH STAGE II AND III WORK COMBINED FOR SEPARATION OF WORK SEE NOTE #3 DWG. E-53

I HEREBY CERTIFY THAT THIS IS A TRUE COPY OF ONE OF THE CONTRACT DRAWINGS SUBSTITUTING A PART OF CONTRACT NO. 6 IN THE FORM IN WHICH SAID DRAWING WAS THE TIME THE SAID CONTRACT WAS THE PARTIES.
DATE 6/21/95 *Santhan*
DATE 8/5/95 *Pelush*
ENGINEER OF